Subject Area with Future Street Network

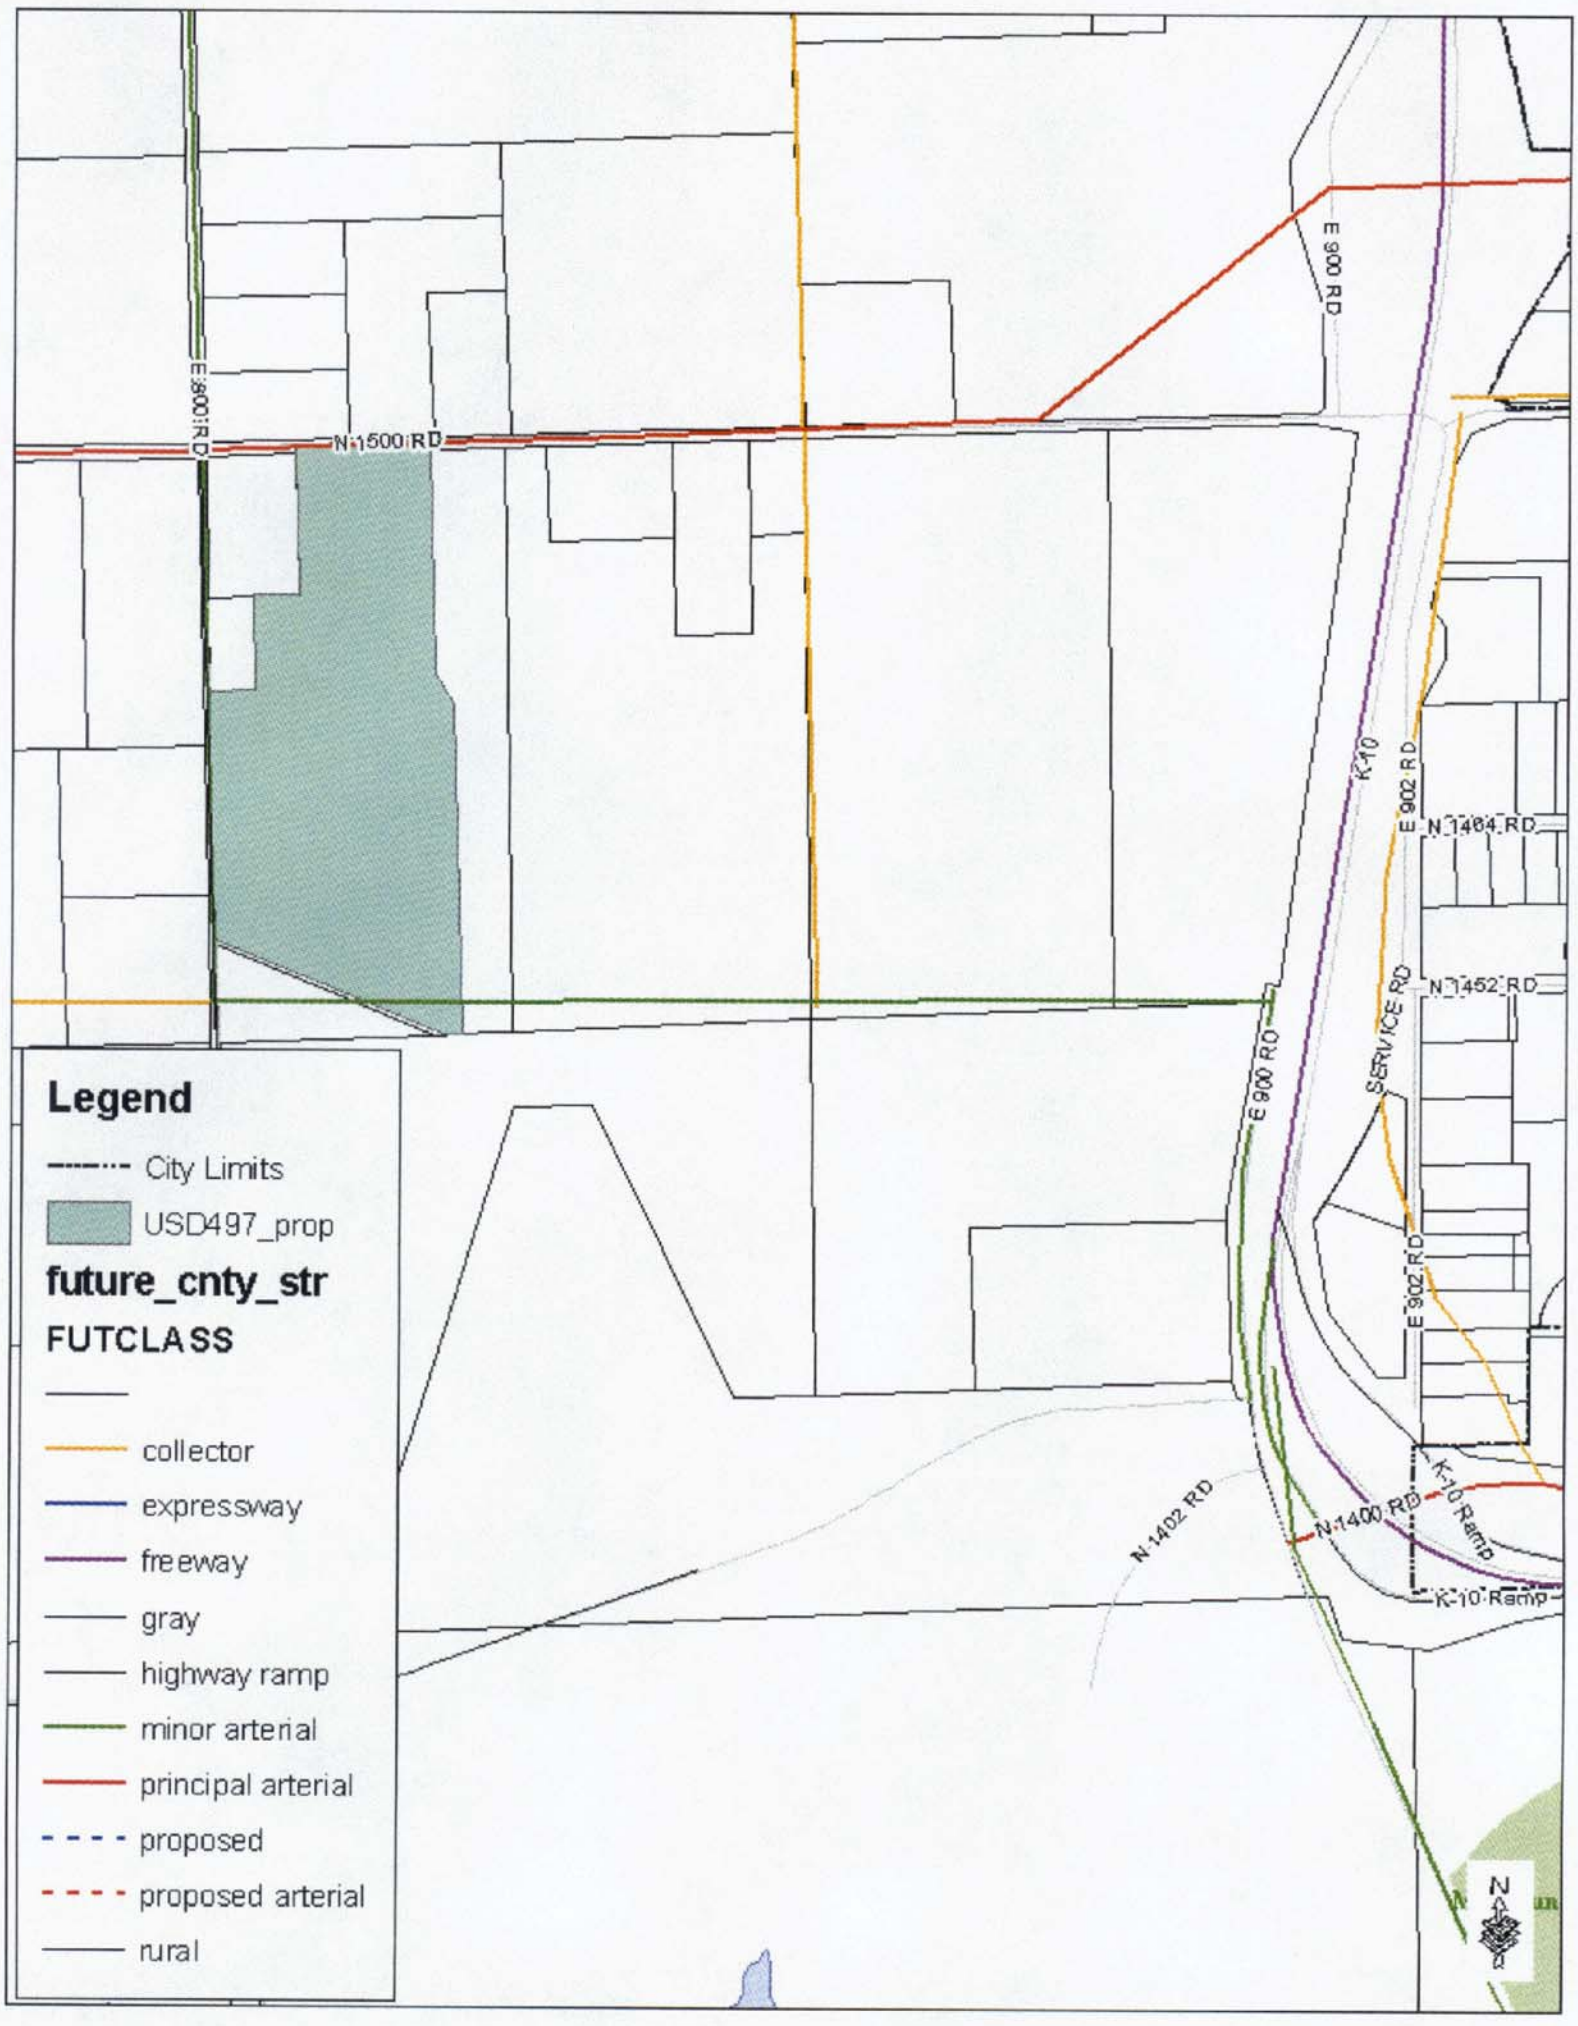

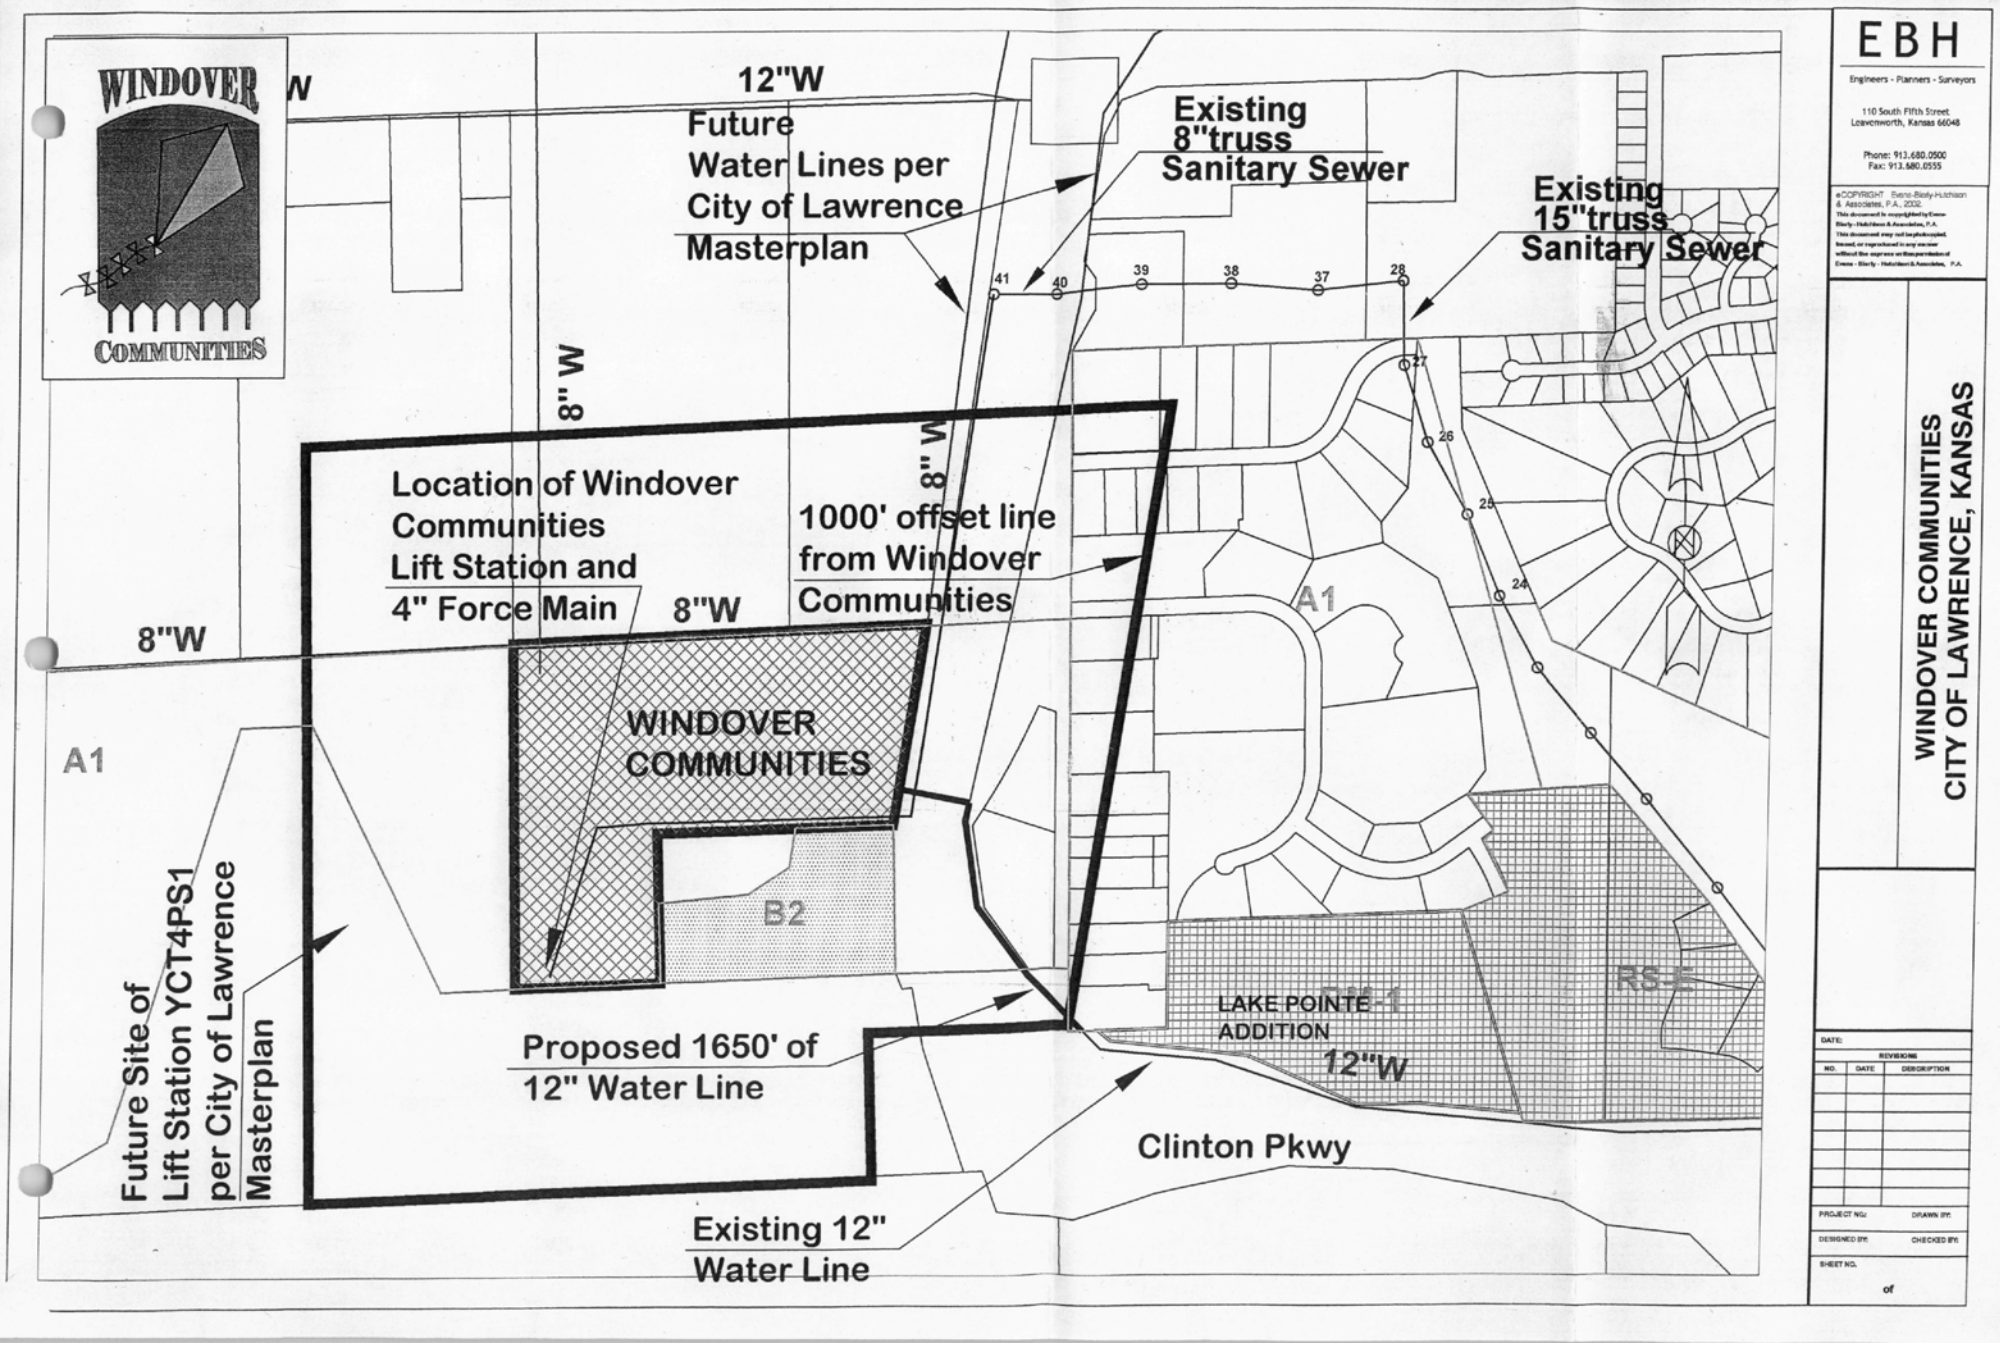

EBH

Engineers - Planners - Surveyors

110 South Fifth Street
Leavenworth, Kansas 66048

Phone: 913.680.0500
Fax: 913.680.0555

©COPYRIGHT Evans-Bialy-Hutchison & Associates, P.A., 2002.
This document is copyrighted by Evans-Bialy-Hutchison & Associates, P.A.
This document may not be photocopied, traced, or reproduced in any manner without the express written permission of Evans - Bialy - Hutchison & Associates, P.A.

WINDOVER COMMUNITIES
CITY OF LAWRENCE, KANSAS

DATE:

REVISIONS		
NO.	DATE	DESCRIPTION

PROJECT NO: DRAWN BY:
DESIGNED BY: CHECKED BY:
SHEET NO.
of