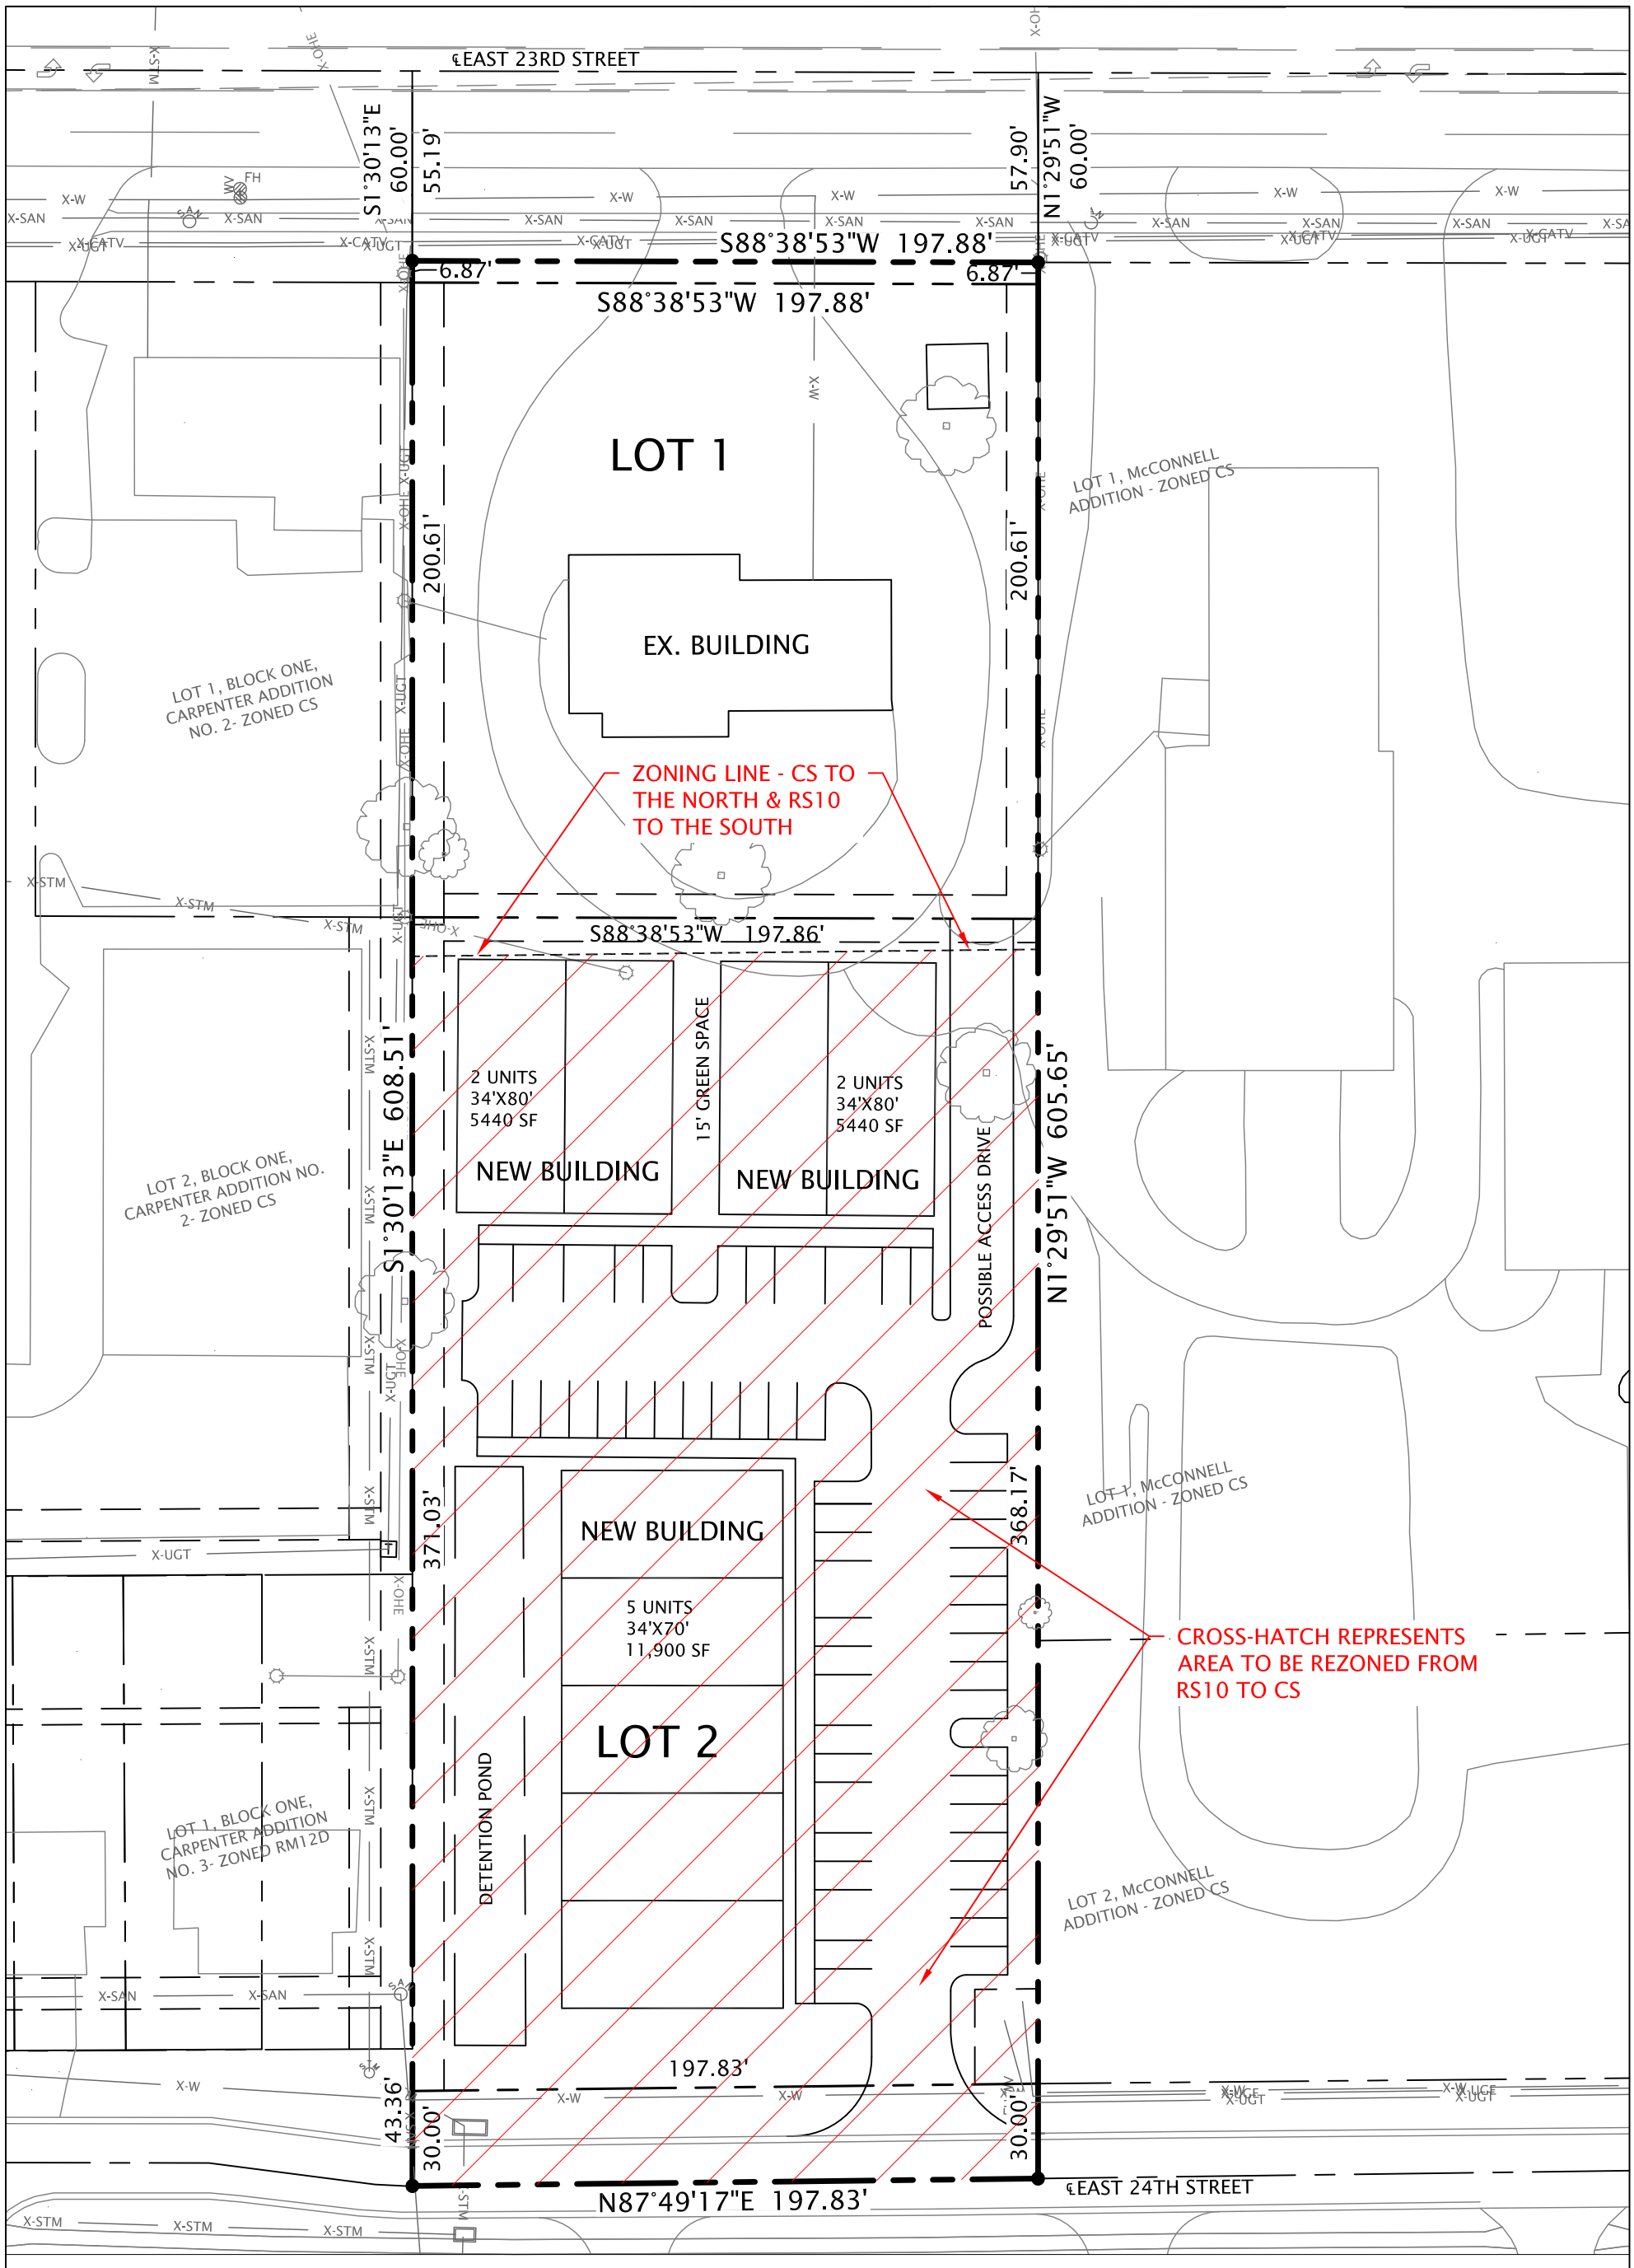

N SCALE: 1"=50'

0 50' 100'

Date: 12-18-17

GES GROB ENGINEERING SERVICES, LLC
Site | Civil | Land Developmment | Consulting
3210 Mesa Way, Suite A * Lawrence, Kansas 66049
Phone 785 856-1900 * Fax 785 856-1901
www.grobengineering.com

8N BUSINESS CENTER
1105 E. 23RD STREET
LAWRENCE, KANSAS

CONCEPTUAL PLAN FOR REZONING TO CS