Parking

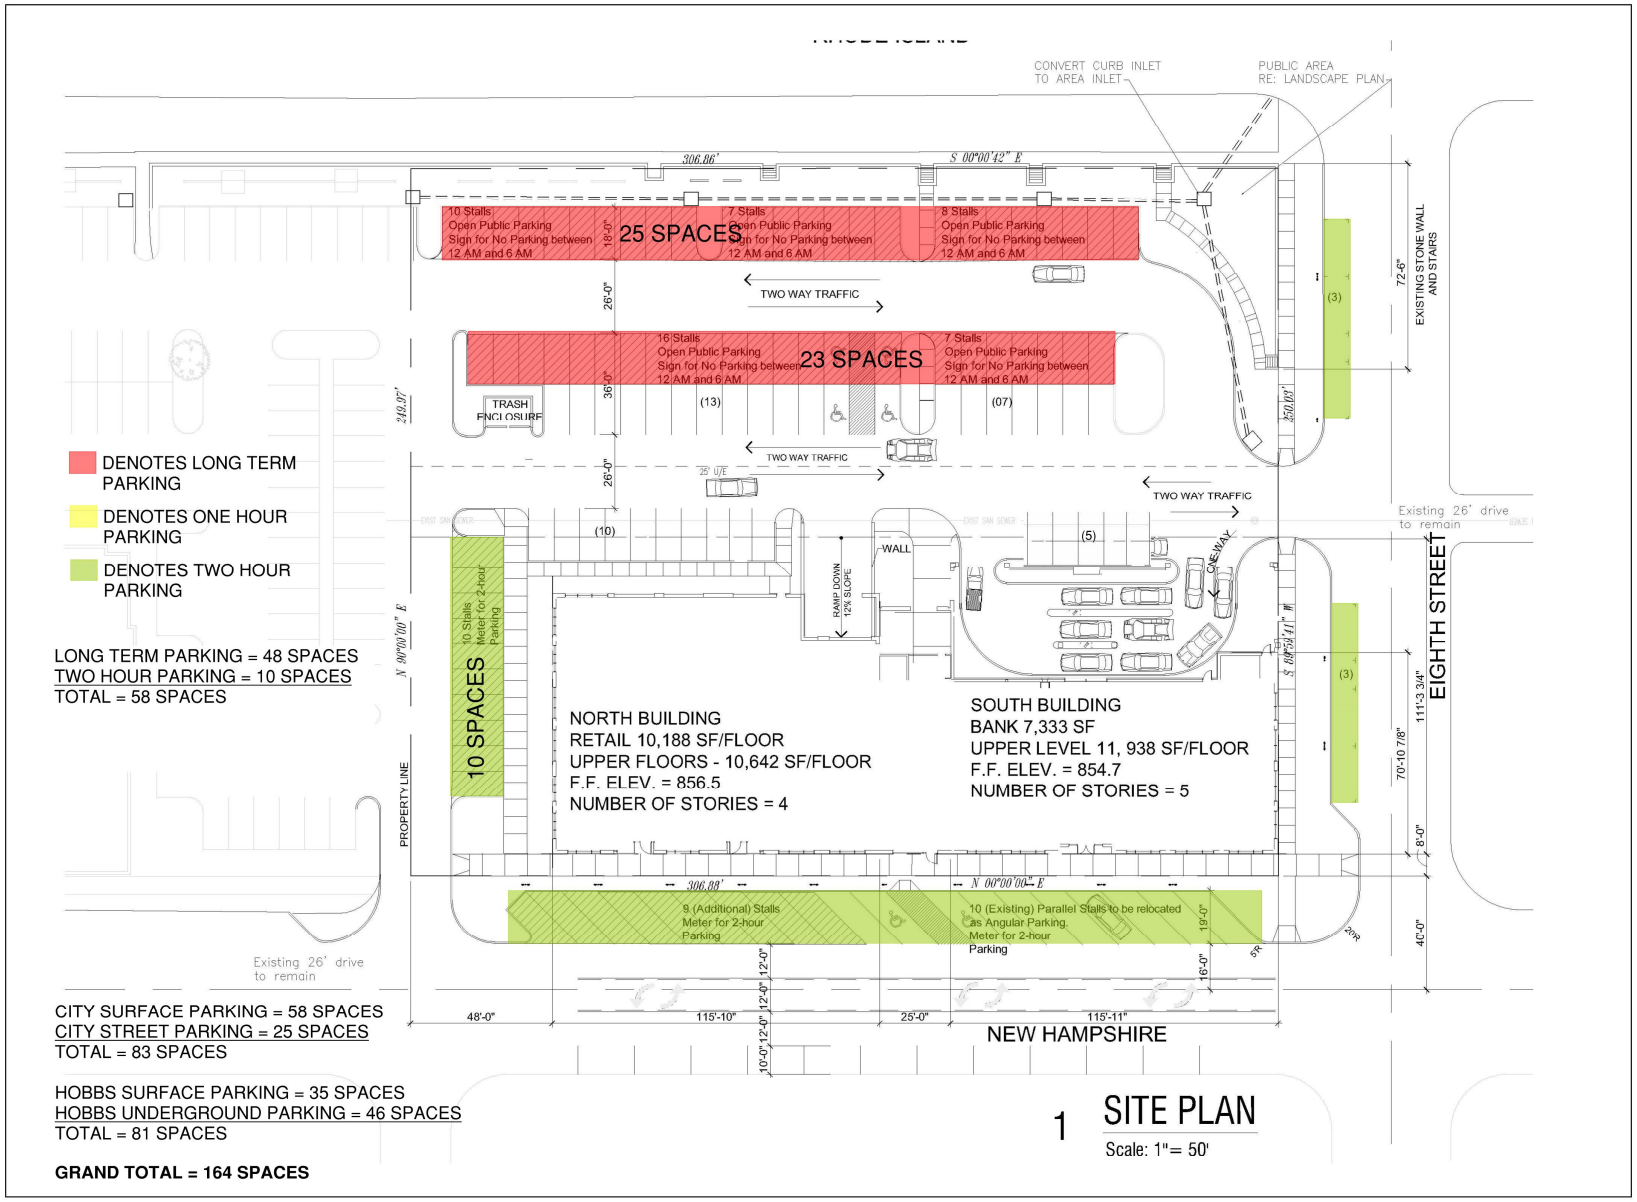

Hobbs Taylor Lofts
Mixed Use Development
TWO BLOCK NEW HAMPSHIRE
LAWRENCE, KANSAS

Project:

sabatini architects inc
805 A NEW HAMPSHIRE STREET
LAWRENCE, KANSAS 66044
V. 785.331.3399 F. 785.331.0846
sabatiniarchitects.com

Harris CONSTRUCTION

BOB D. CAMPBELL & CO
4338 Rockhurst Kansas City MO 64111
(816) 816.531.4144 (fax) 816.531.8577

H&B
HOSS & BROWN ENGINEERS, INC.
4900 Corporate Center Drive, Suite 117
Lawrence, Kansas 66047
(785) 832-1145 fax (785) 832-1236
mail@hbengineers.com
1985

DAVIDSON DESIGN GROUP
10801 BUTTONWOOD ROAD
LENEXA, KANSAS 66210
P. 913-815-9380
F. 913-815-9381
E: general@davidsondesign.com

Revisions:

Issue Date: 00.00.00
Scale: AS NOTED
Project No.: 01200.010
Drawn By:
Checked By:
Title:

Sheet No.: