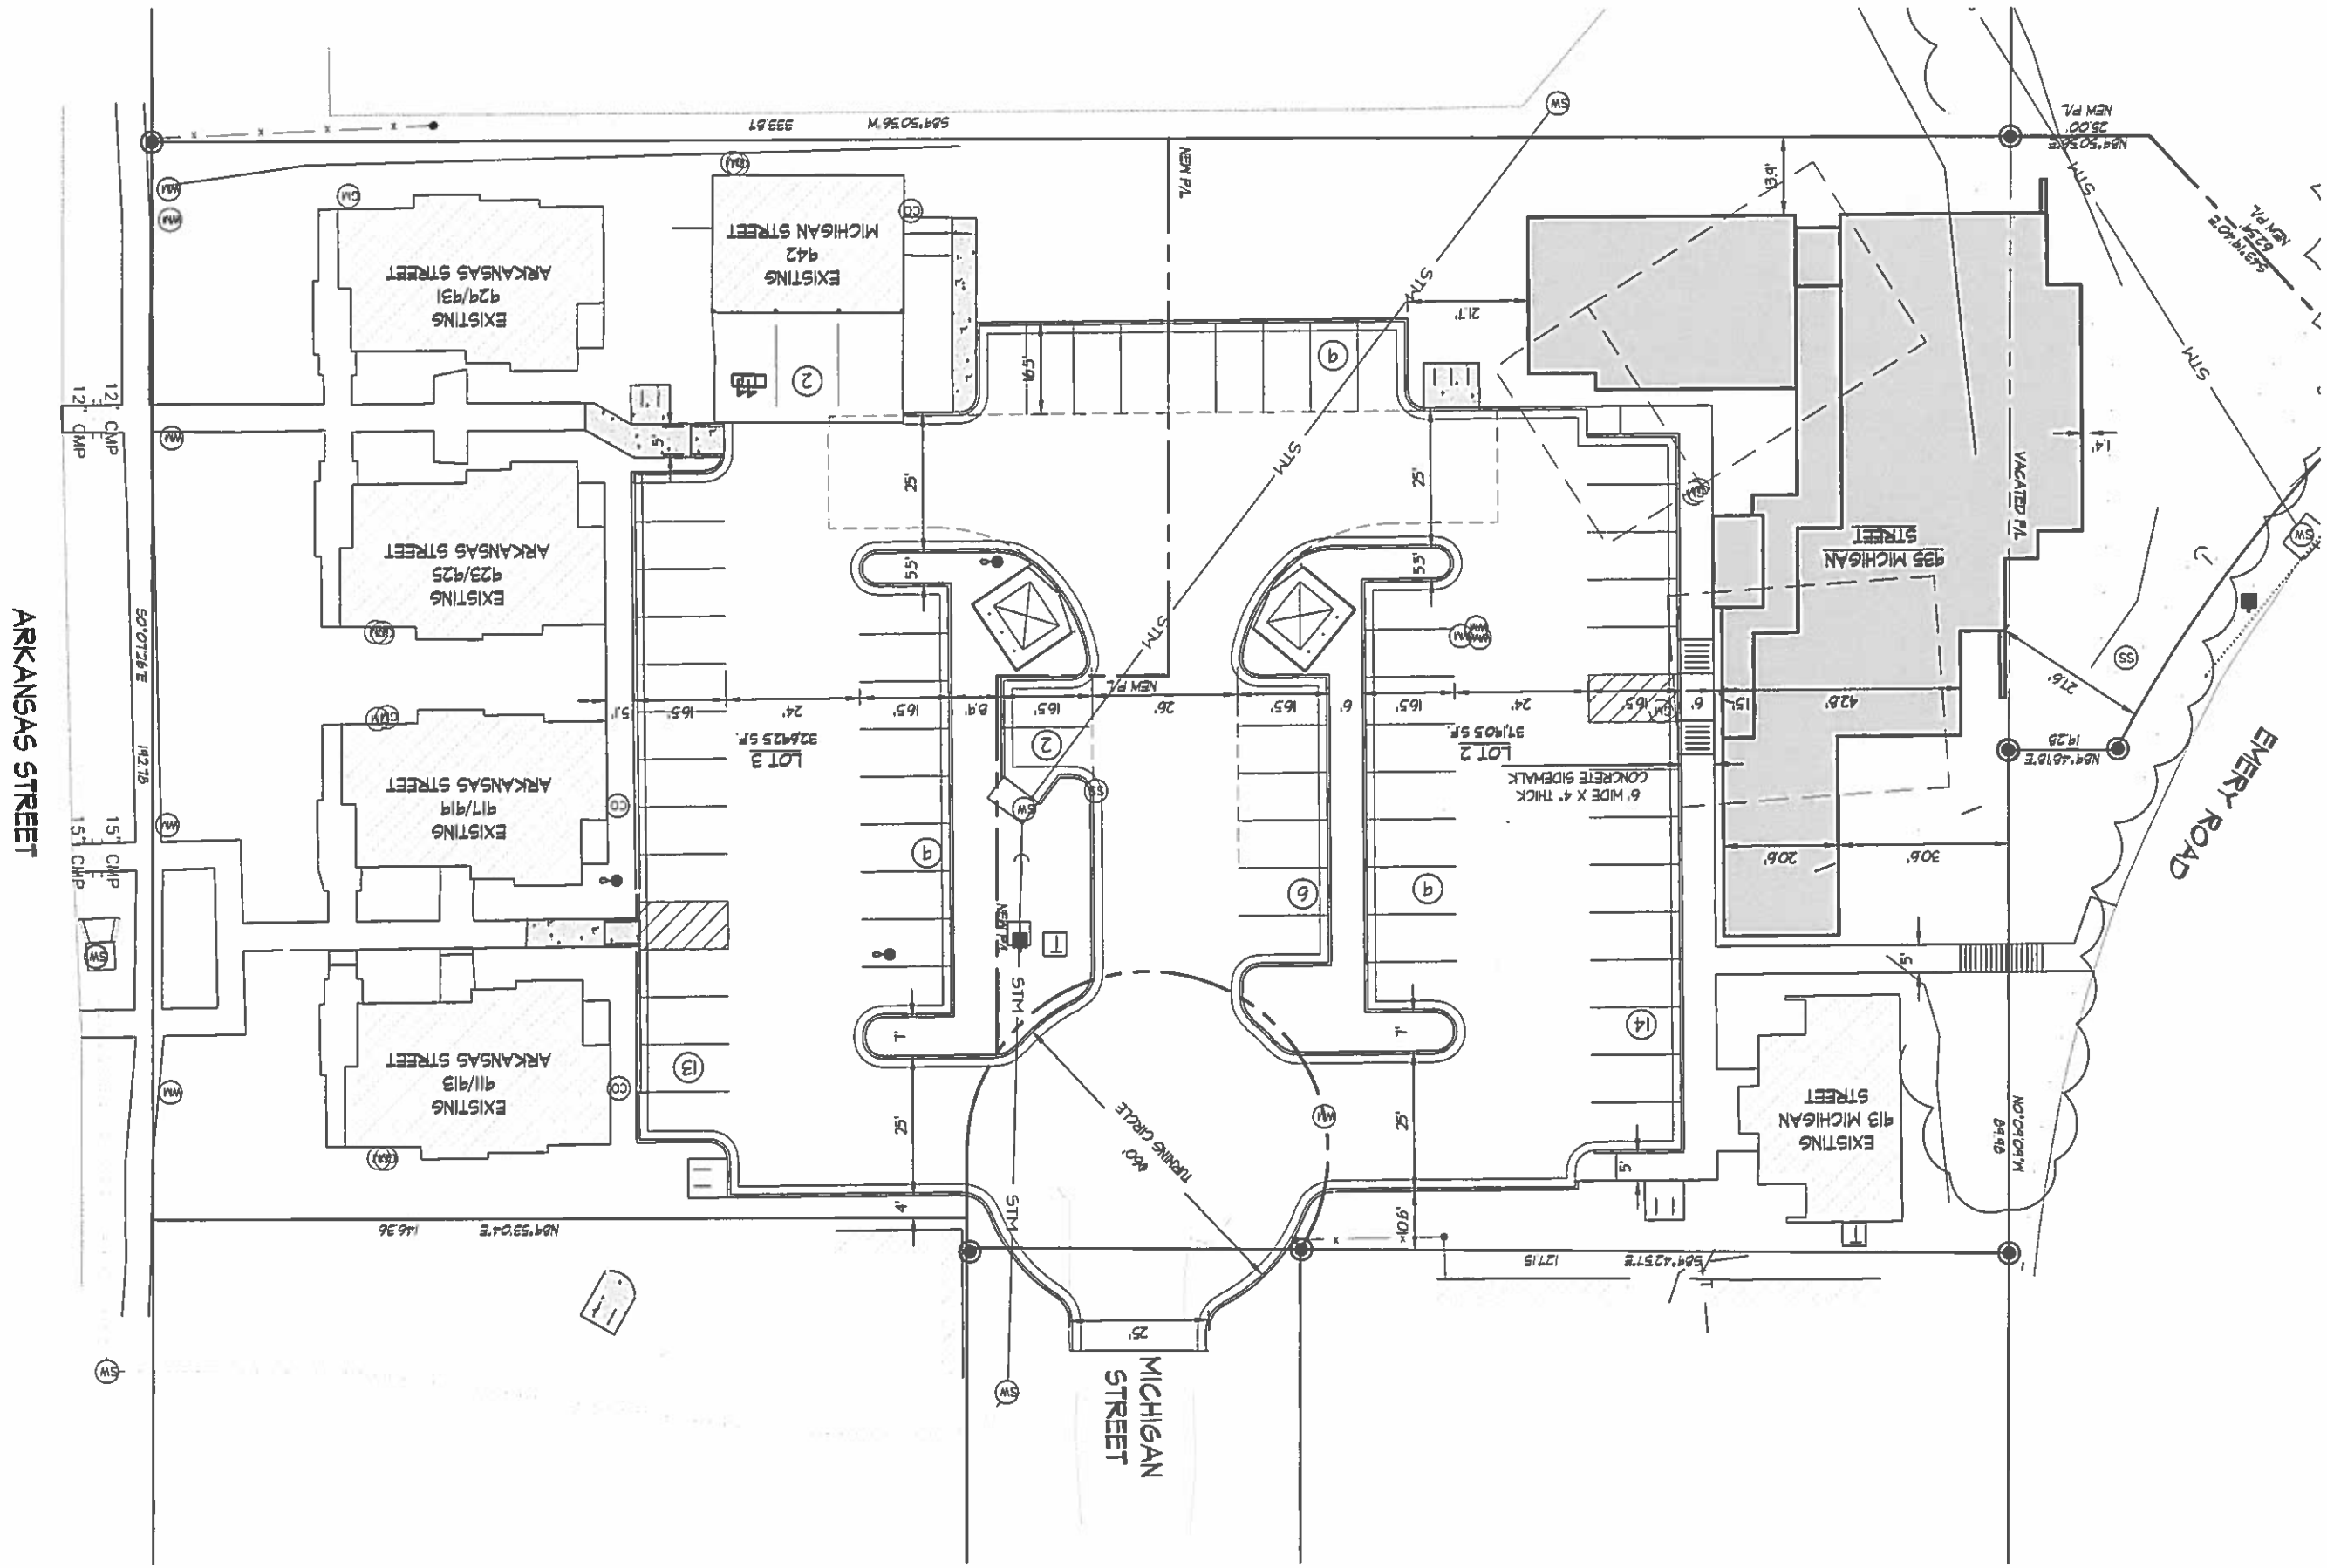
ARKANSAS STREET
EMERY ROAD
MICHIGAN STREET
EXISTING 411/413 ARKANSAS STREET
EXISTING 417/419 ARKANSAS STREET
EXISTING 423/425 ARKANSAS STREET
EXISTING 424/431 ARKANSAS STREET
EXISTING 442 MICHIGAN STREET
EXISTING 413 MICHIGAN STREET
435 MICHIGAN STREET
LOT 3
32,942.5 S.F.
LOT 2
37,140.5 S.F.
6' WIDE X 4" THICK CONCRETE SIDEWALK
TURNING CIRCLE
VACATED P/L
NEW P/L
STM
S89°59'04"E 146.36
S89°50'56"W 339.87
S89°59'04"E 62.34
N84°50'56"E 25.00'
N84°49'18"E 19.28
S87°42'57"E 127.15
N01°08'14"W 84.48
S01°07'46"E 161.78
12" CMP
15" CMP