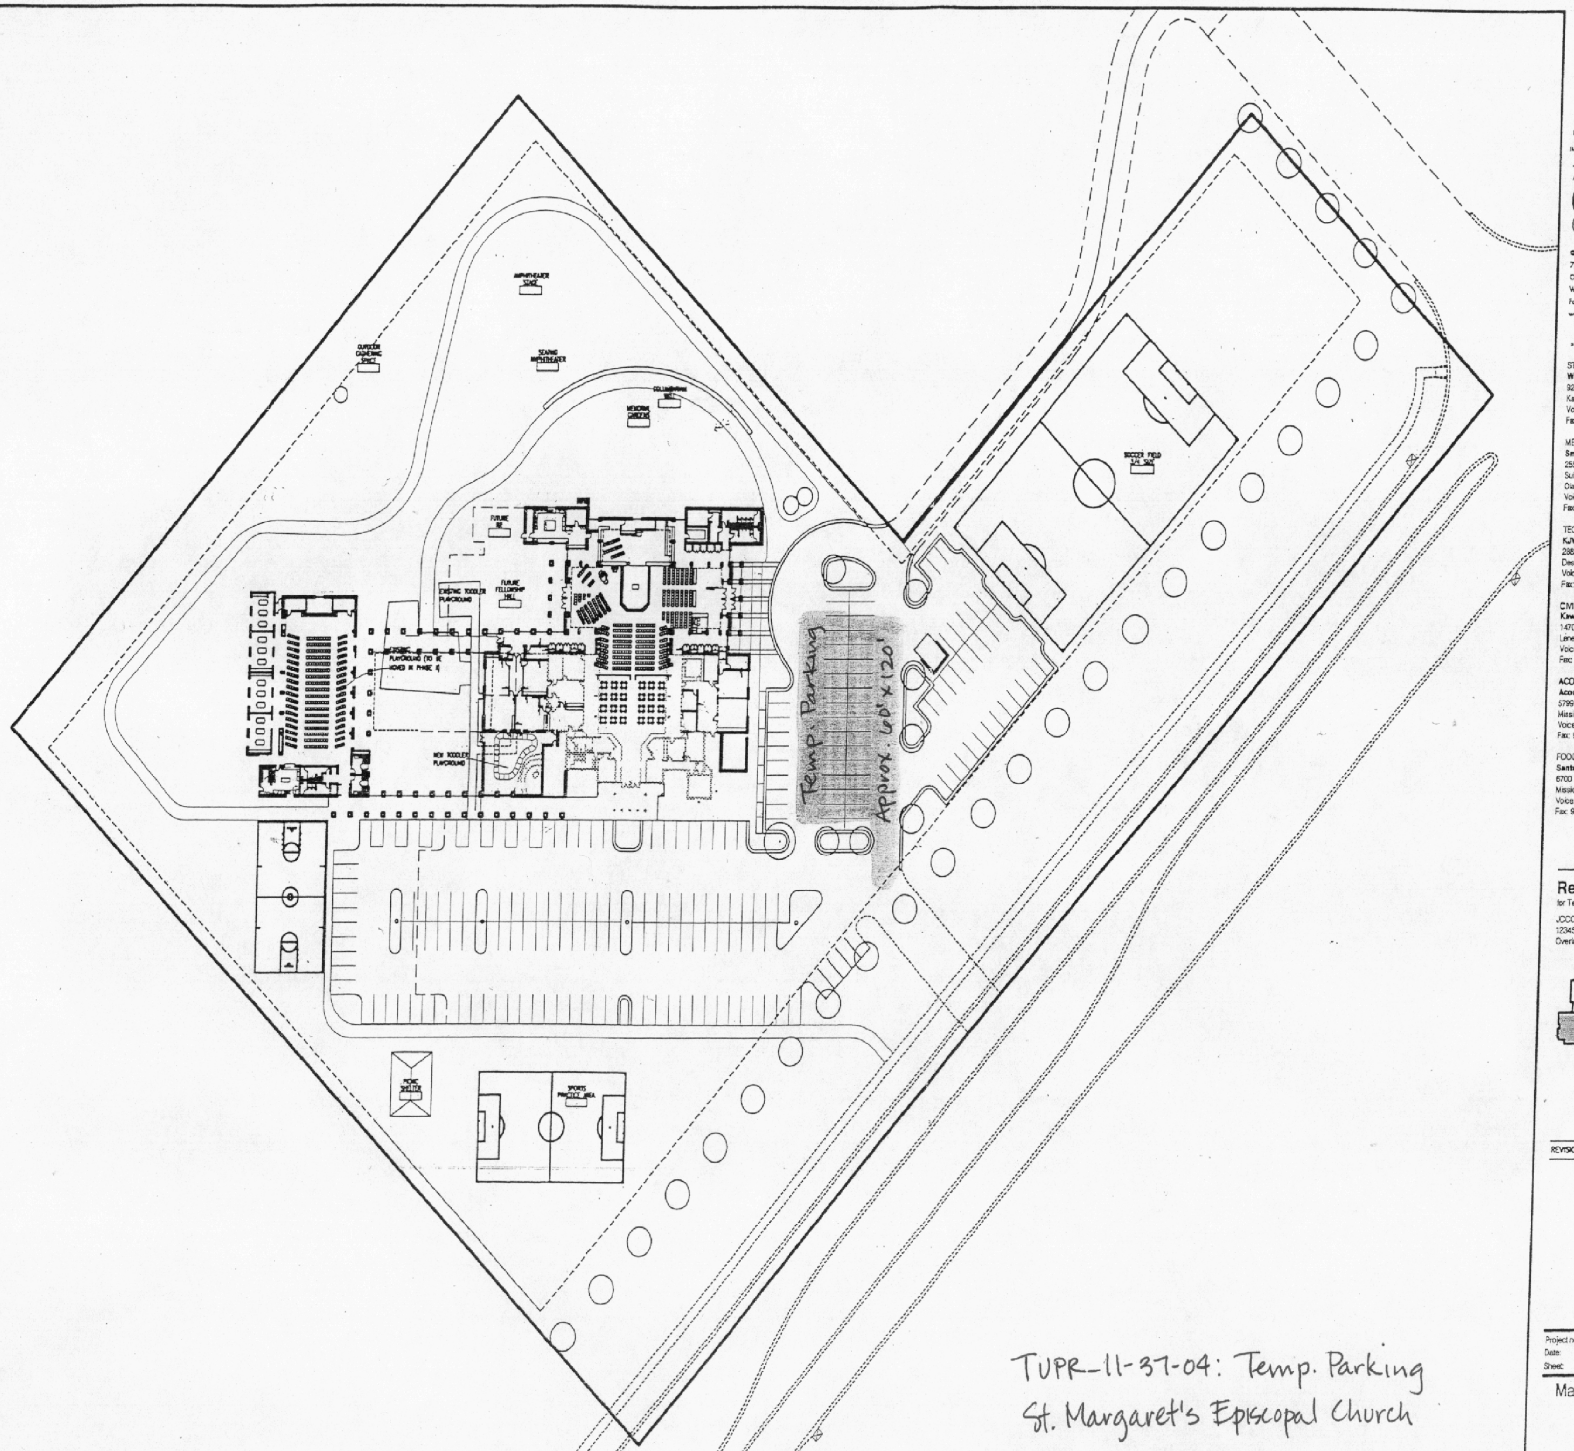


TUPR-11-37-04: Temp. Parking
St. Margaret's Episcopal Church
5700 W. 6th Street

Site Plan 1
1/32" = 1'-0"

THESE DOCUMENTS SHALL BE CONSIDERED PRELIMINARY DOCUMENTS, AND ARE NOT FOR CONSTRUCTION, BIDDING OR PERMITTING PURPOSES, OR IMPLEMENTATION, UNLESS PROFESSIONAL SEAL AND SIGNATURE ARE AFFIXED IN THIS BOX.

ARCHITECT OF RECORD:
GouldEvans
Goodman

©2004 Gould Evans Goodman Associates, LC
7101 West 119th Street • Suite 220
Overland Park, Kansas 66210
Voice: 913.327.1510
Fax: 913.327.1520
www.gouldevans.com

kansas city • lawrence • phoenix
salt lake city • san antonio • tampa

STRUCTURAL CONSULTANT:
Walter P. Moore
920 Main St., 10th Floor
Kansas City, MO 64105
Voice: 816-701-2100
Fax: 816-701-2200

MEP CONSULTANT:
Smith & Boucher
25501 West Valley Parkway
Suite 200
Olathe, KS 66061
Voice: 913-345-2127
Fax: 913-345-0017


TECH CONSULTANT:
KJWW Engineering Consultants
2882 106th Street #100
Des Moines, IA 50322
Voice: 515-334-6906
Fax: 515-334-6908

CIVIL CONSULTANT:
Kaw Valley Engineering
14700 W. 114th Terr.
Lenexa, KS 66215
Voice: 913-894-5150
Fax: 913-894-5977

ACOUSTICAL CONSULTANT:
Acoustical Design Group
5799 Broadmoor Suite 108
Mission, KS 66202
Voice: 913-384-1281
Fax: 913-384-1274

FOOD SERVICE:
Santee Becker
6700 Squibb Rd. Suite 101
Mission, KS. 66202
Voice: 913-362-1900
Fax: 913-753-2909

Regnier Center
for Technology & Business
JCCC
12345 College Boulevard
Overland Park, Kansas 66210-1299

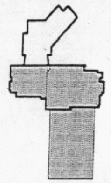

REVISION	DATE

Project no: 0201-2100
Date: September 24, 2004
Sheet: -

Master Site Plan

A-10a

Design Development