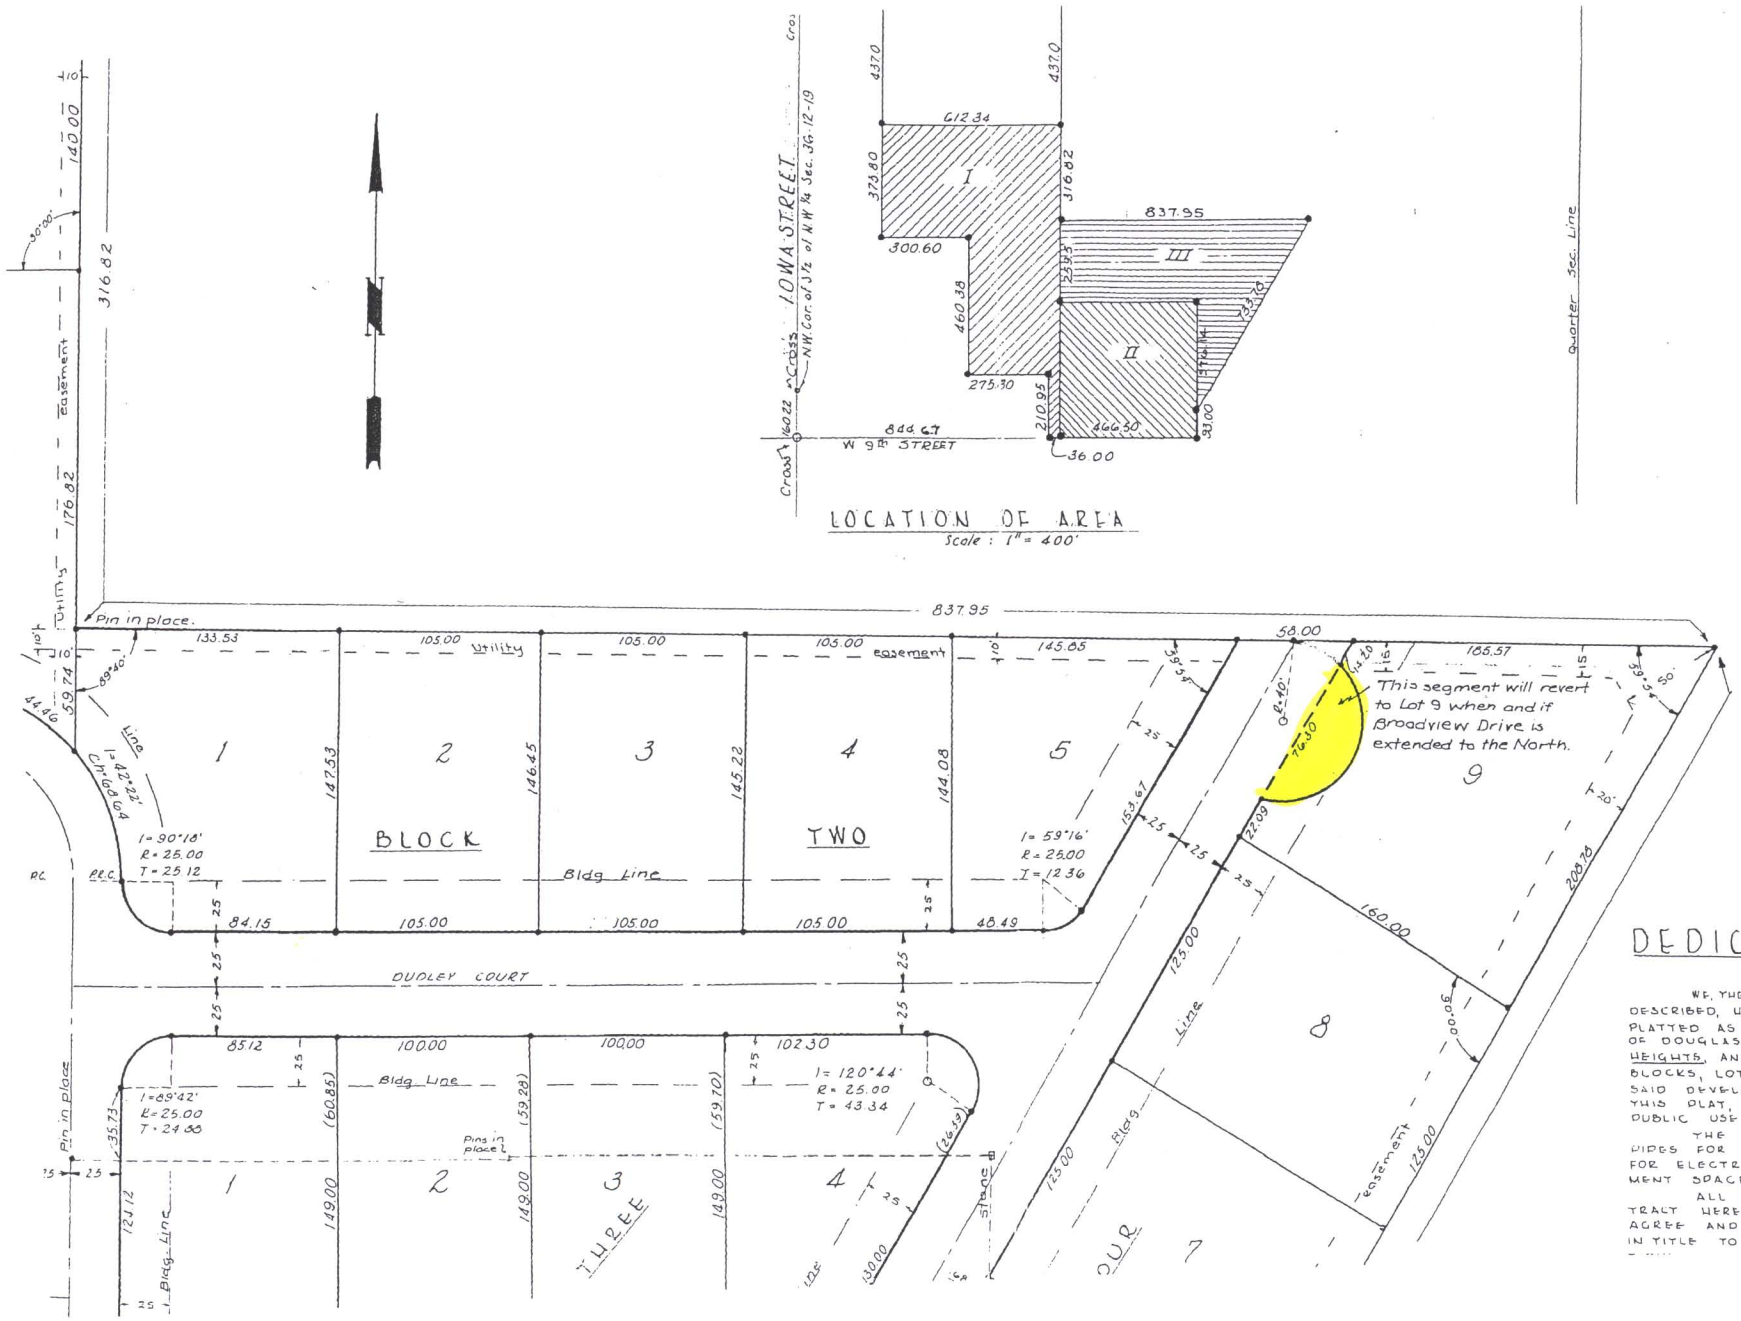

LOCATION OF AREA
Scale : 1" = 400'

DEDICATION

WE, THE UNDERSIGNED, OWNERS OF AL
DESCRIBED, HAVE CAUSED THE SAME TO
PLATTED AS AN ADDITION WITHIN THE
OF DOUGLAS, STATE OF KANSAS, UNDER
HEIGHTS, AND HAVE CAUSED THE SAME
BLOCKS, LOTS, AND STREETS. ALL ST
SAID DEVELOPMENT ARE SHOWN AN
THIS PLAT, AND THEY ARE HEREBY
PUBLIC USE AND BENEFIT.

THE RIGHT IS RESERVED TO CO
PIPES FOR WATER, GAS AND SEWERAGE,
FOR ELECTRIC POWER AND TELEPHO
MENT SPACE AS SHOWN ON THIS PLA

ALL PERSONS WHO SHALL ACQU
TRACT HEREON DESCRIBED SHALL BE
AGREE AND COVENANT WITH THE GRA
IN TITLE TO CONFORM TO AND TO OB