



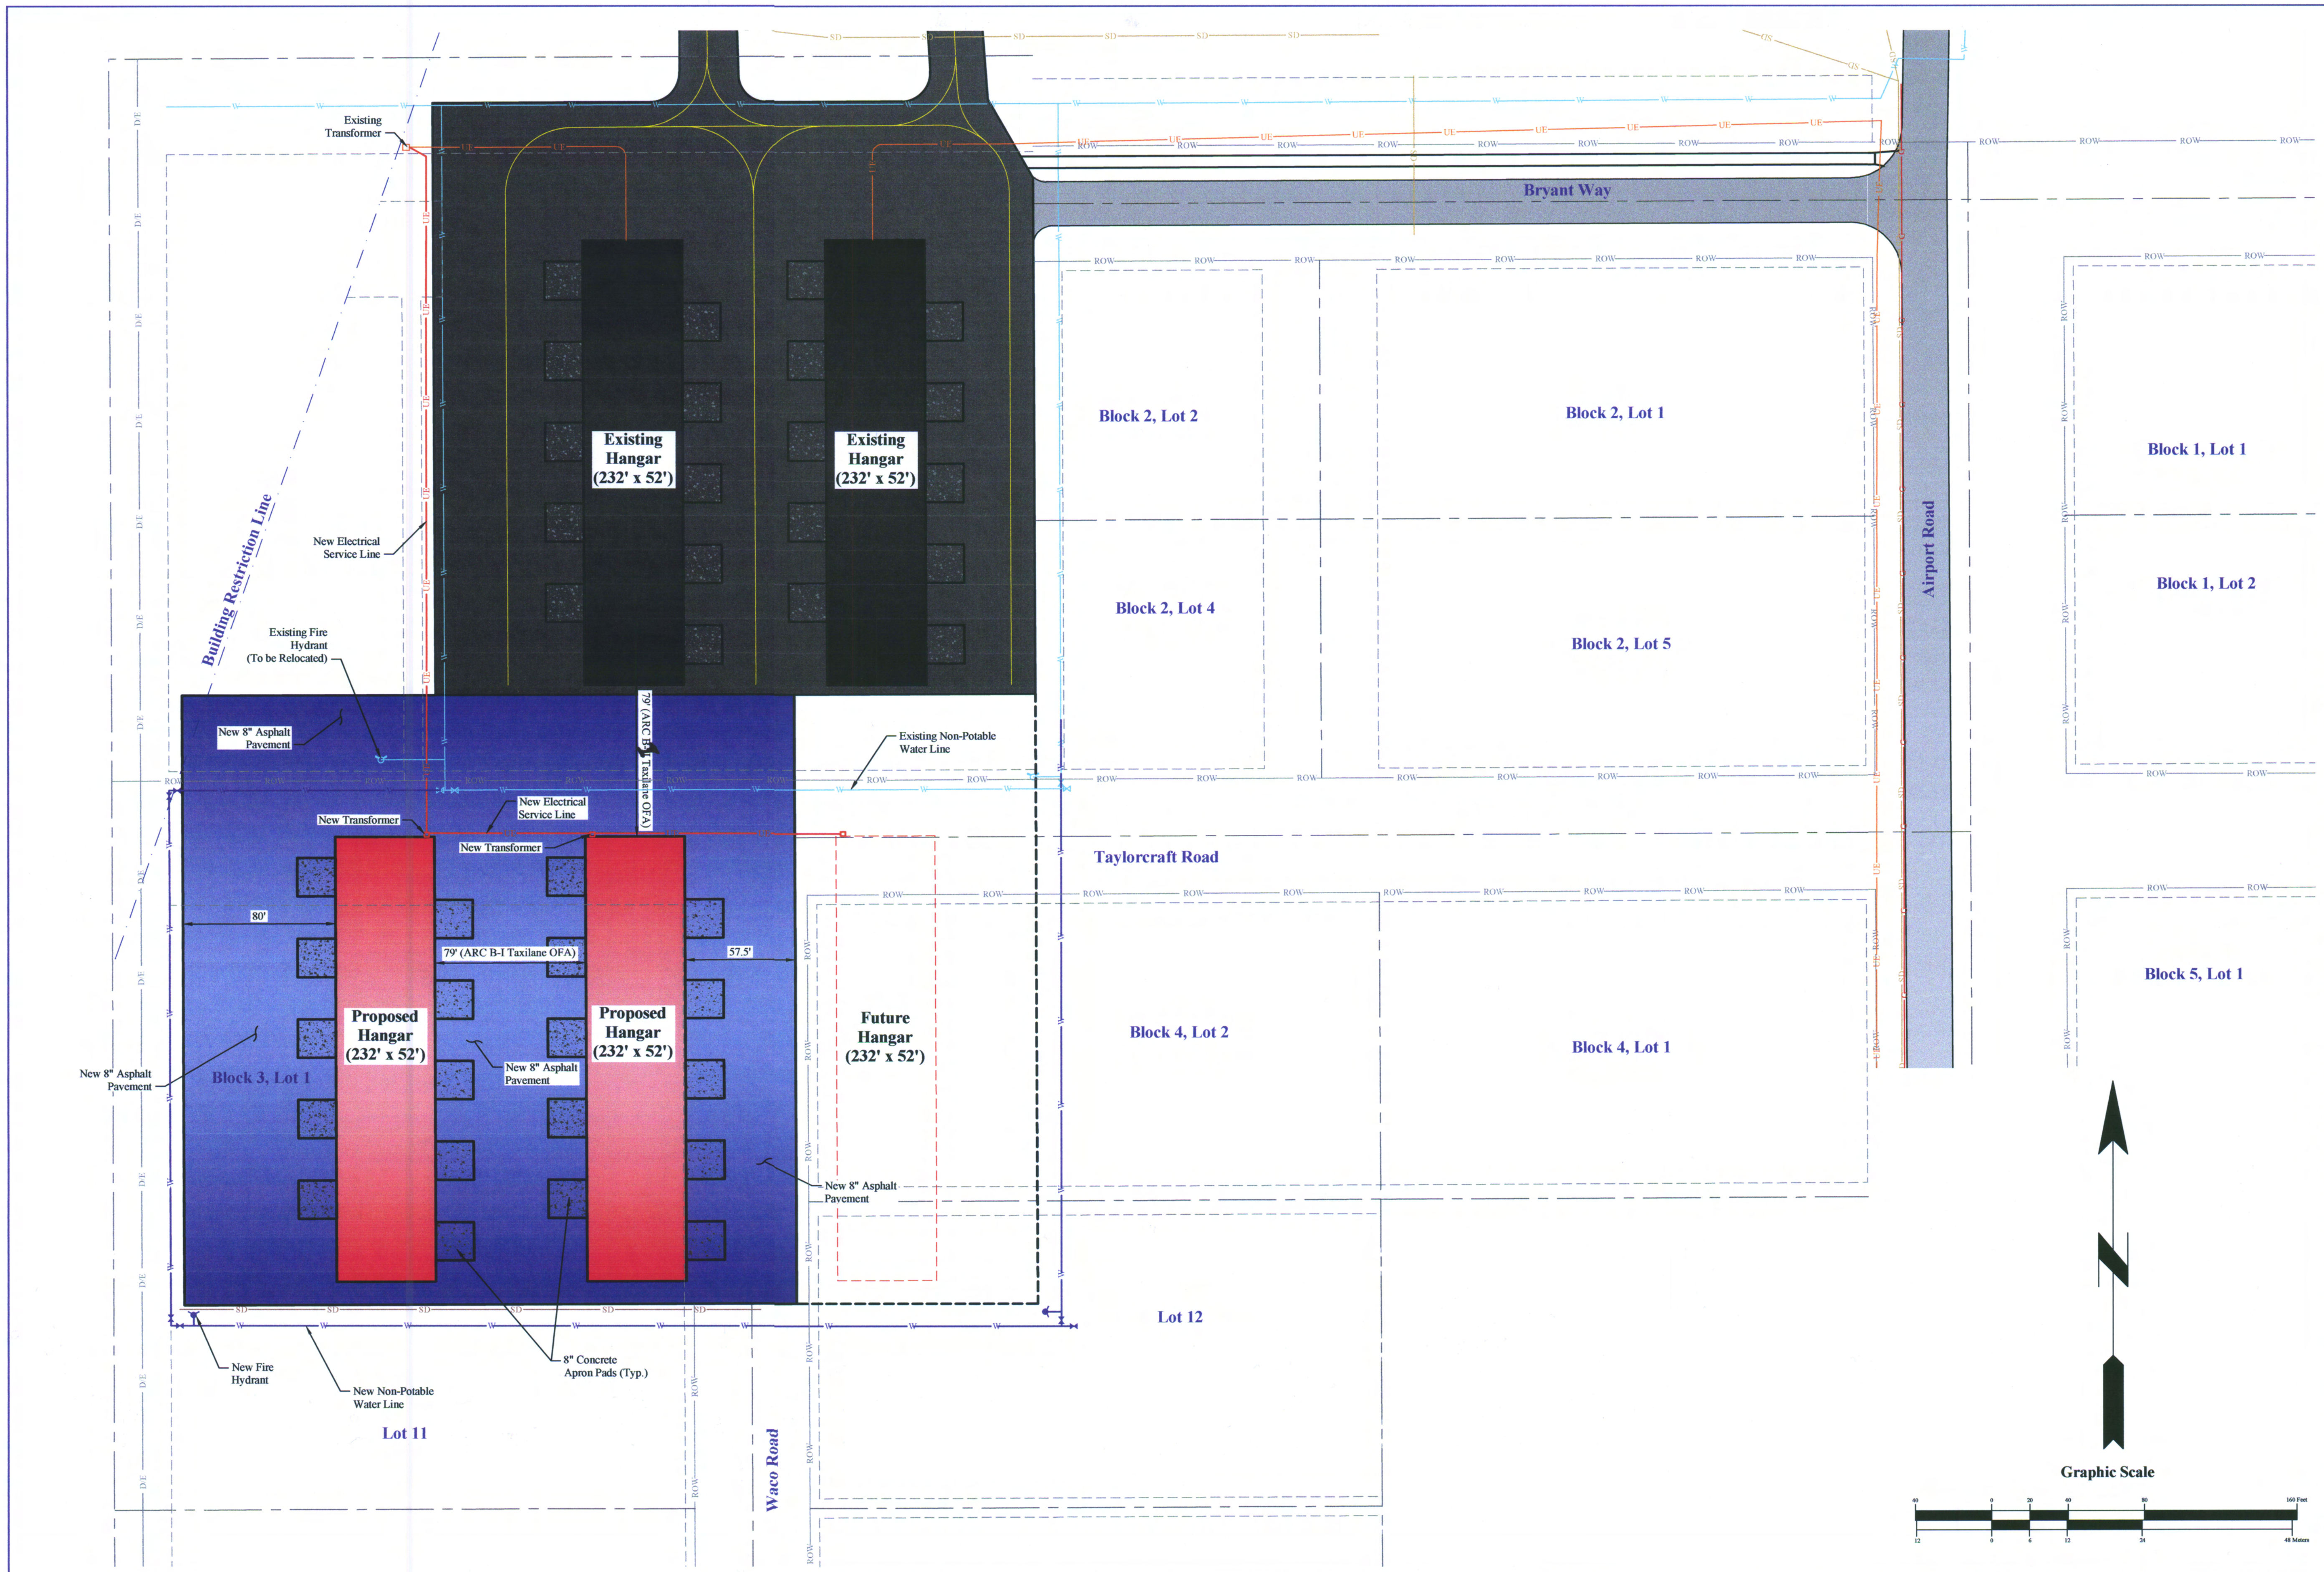

Lawrence Municipal Airport Lawrence, Kansas

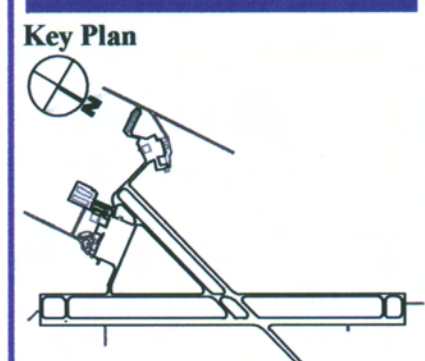

No.	Revision	Ckd	Date

Project No:	LWC1126D
Designed By:	JJS
Drawn By:	JJS
Approved By:	JJS
Date:	April 2007